


PLAN VIEW E. LYNDALE AVE

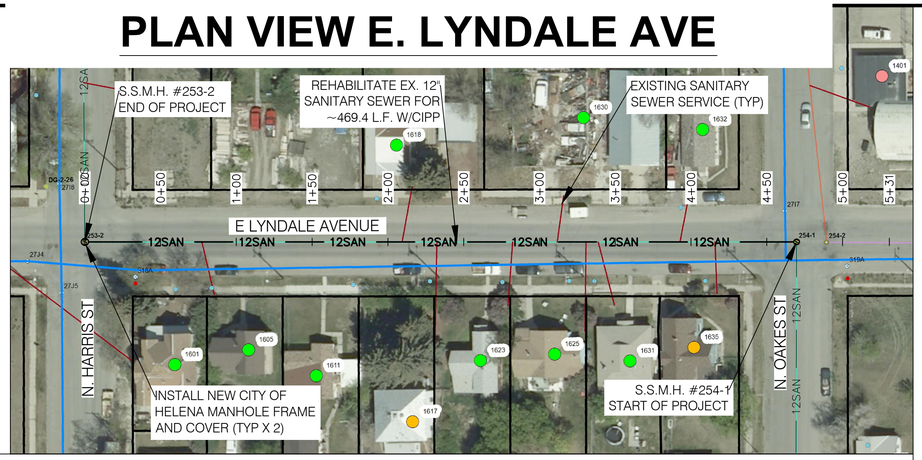

PLAN VIEW HELENA AVE

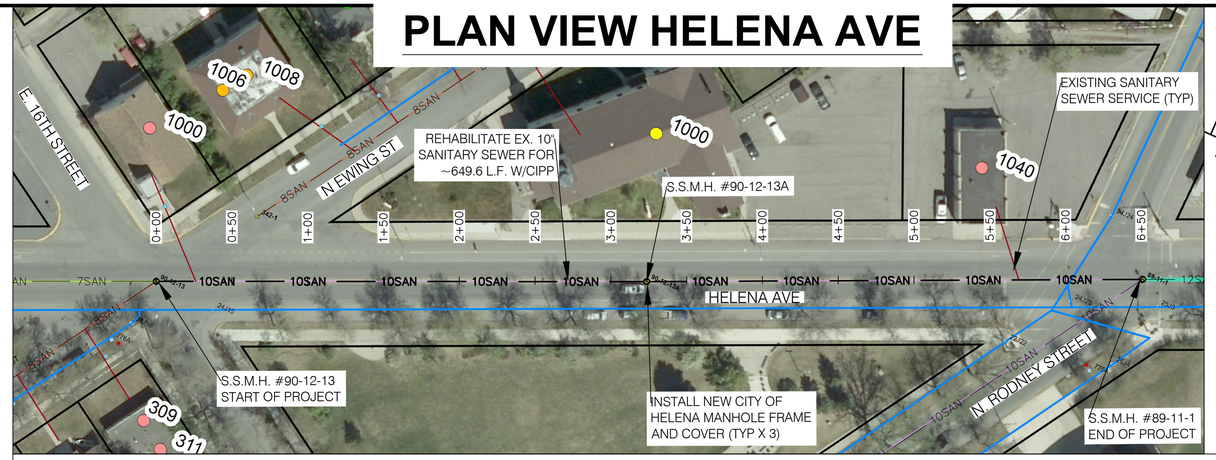


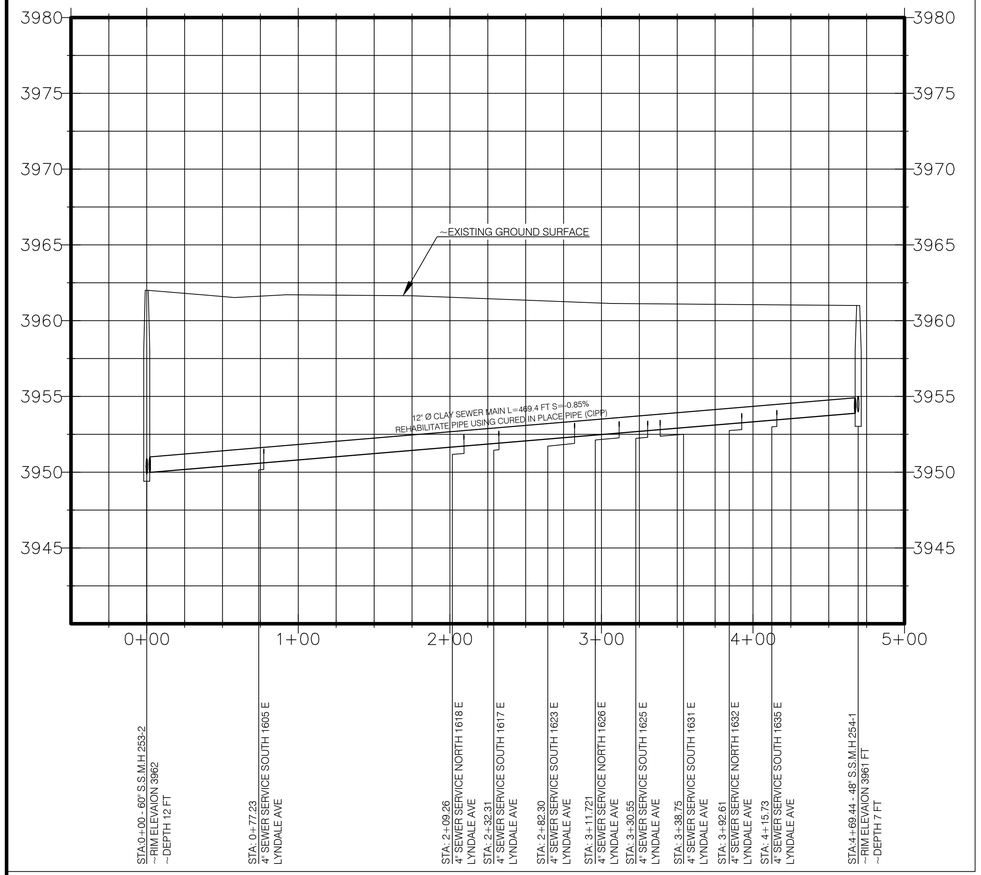

1": 100'
(IN FEET)

PROFILE VIEW

HORIZONTAL SCALE 1"= 100'
VERTICAL SCALE 1"= 10'
VERTICAL EXAGGERATION = 10

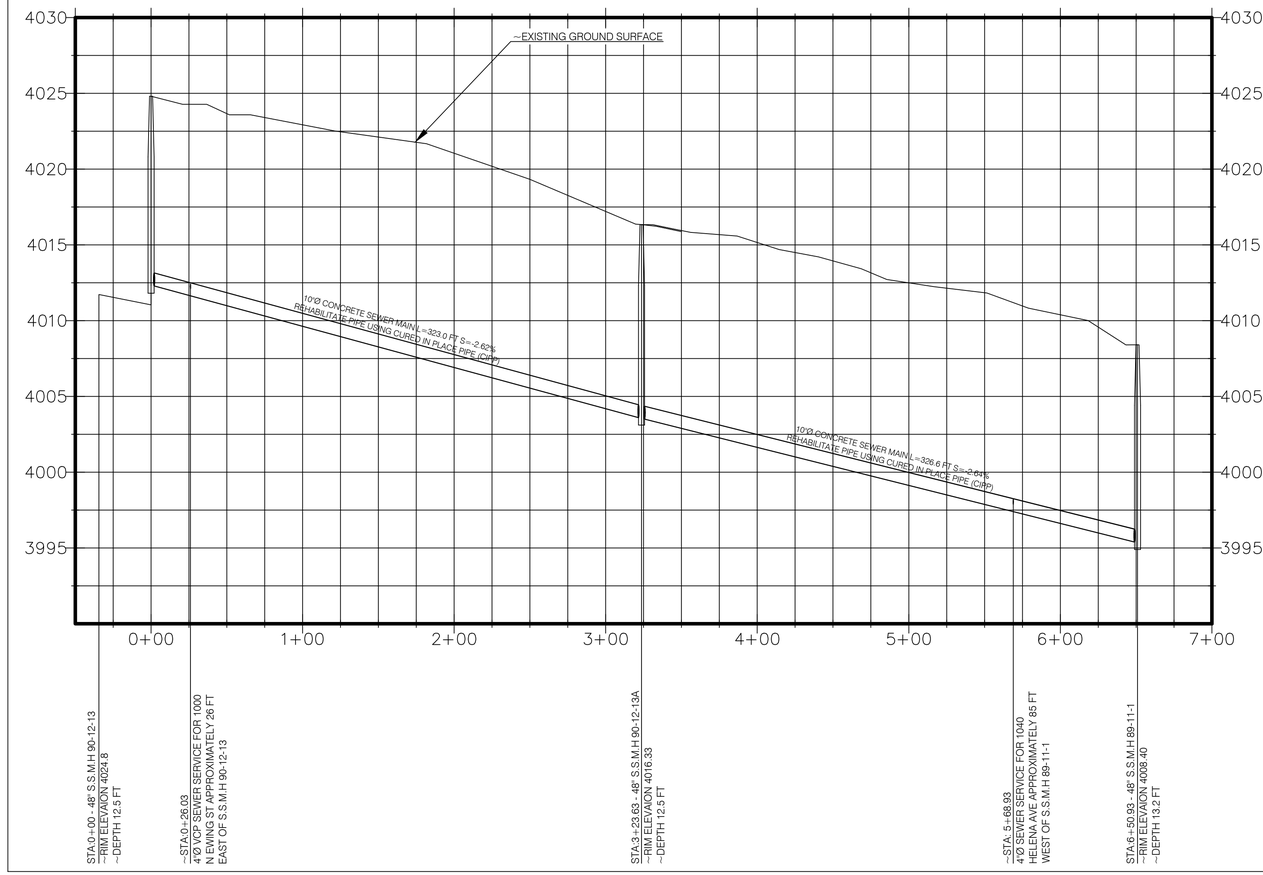

1": 100'
(IN FEET)

PROFILE VIEW

HORIZONTAL SCALE 1"= 100'
VERTICAL SCALE 1"= 10'
VERTICAL EXAGGERATION = 10

NO.	REVISION DESCRIPTION	BY	DATE
1	DRAFT	TJL	10/31/16
2	FINAL	TJL	10/17/17

PROJECT: #16-09
DESIGNED: TJL
DRAWN: TJL
CHECKED: JRC
APPROVED: JRC
DATE: OCTOBER 2017

City of Helena

STATE OF MONTANA
RYAN CHRISTOPHER LELAND
15078 PE
LICENSED PROFESSIONAL ENGINEER

CITY OF HELENA ENGINEERING DIVISION
SEWER MAIN REHABILITATIONS
CITY PROJECT #16-09
LYNDALE/HELENA AVE. PLAN & PROFILE
STA: 0+00 - 4+69 AND STA: 0+00 - 6+50

SHEET NO.
3
OF 8

H:\ENGINEERING\PROJECT FILES\16 Projects\16-09 2016 Sewer Main Rehabilitations\Drawings\2016 CIPP Sewer Main Rehabilitations FINAL.dwg