


PLAN VIEW N LAMBORN ST

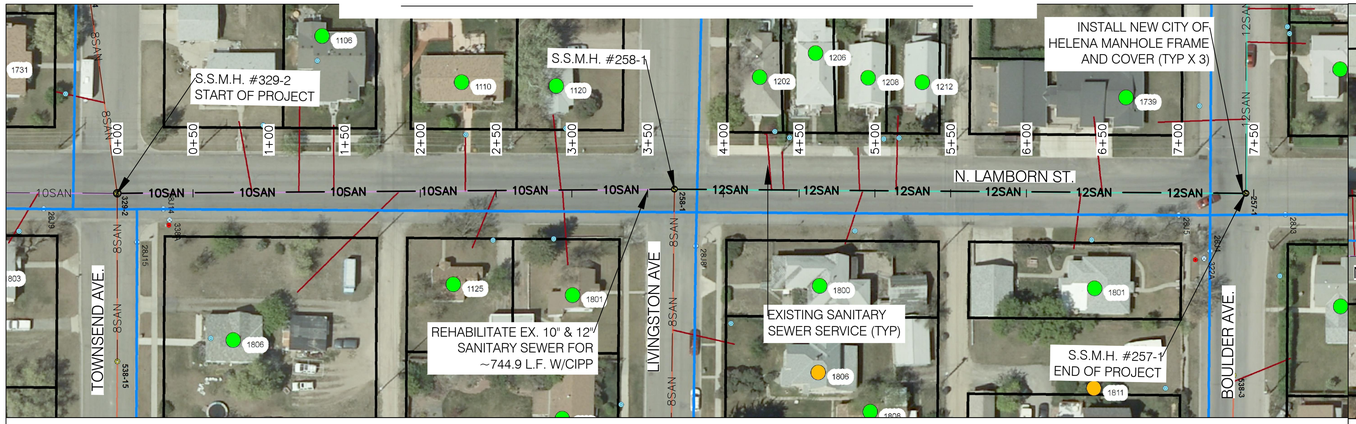

PLAN VIEW N SANDERS ST

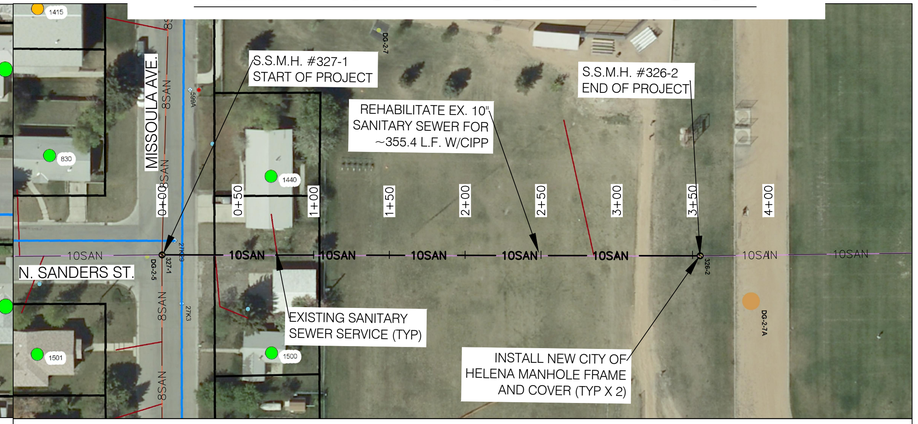

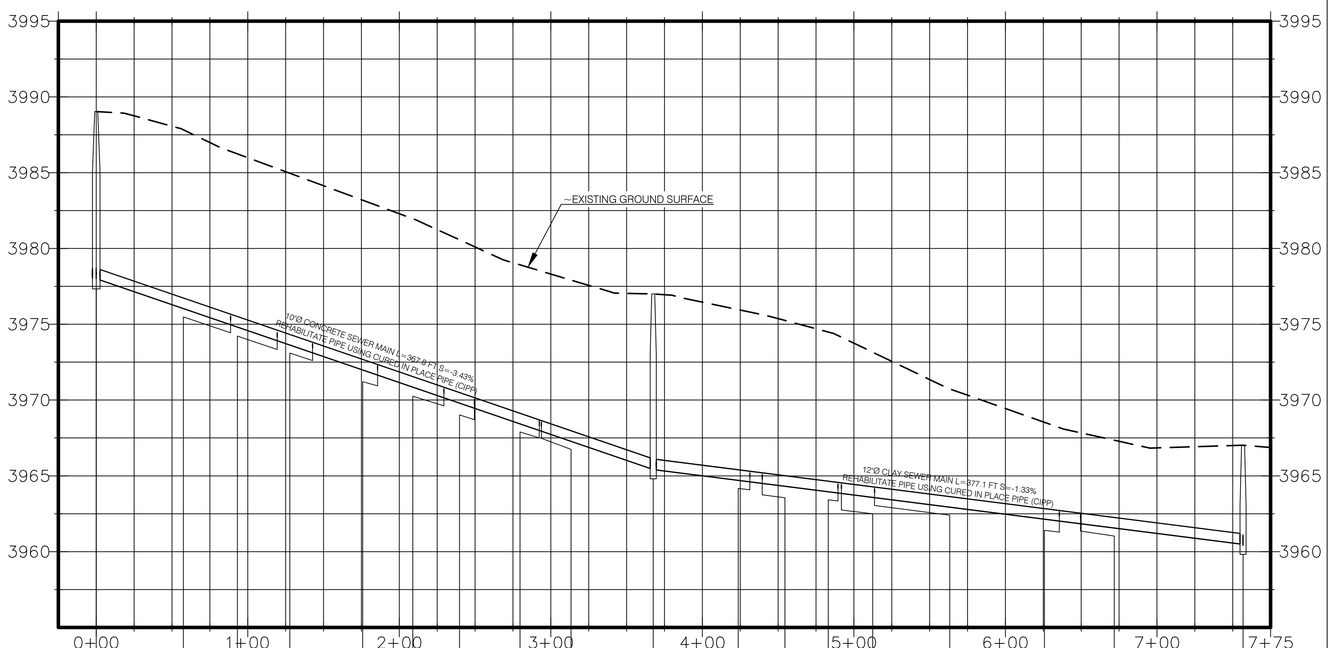


GRAPHIC SCALE

50 0 25 50 100 200

1": 100'
(IN FEET)

PROFILE VIEW

HORIZONTAL SCALE 1"= 80'
VERTICAL SCALE 1"= 8'
VERTICAL EXAGGERATION = 10

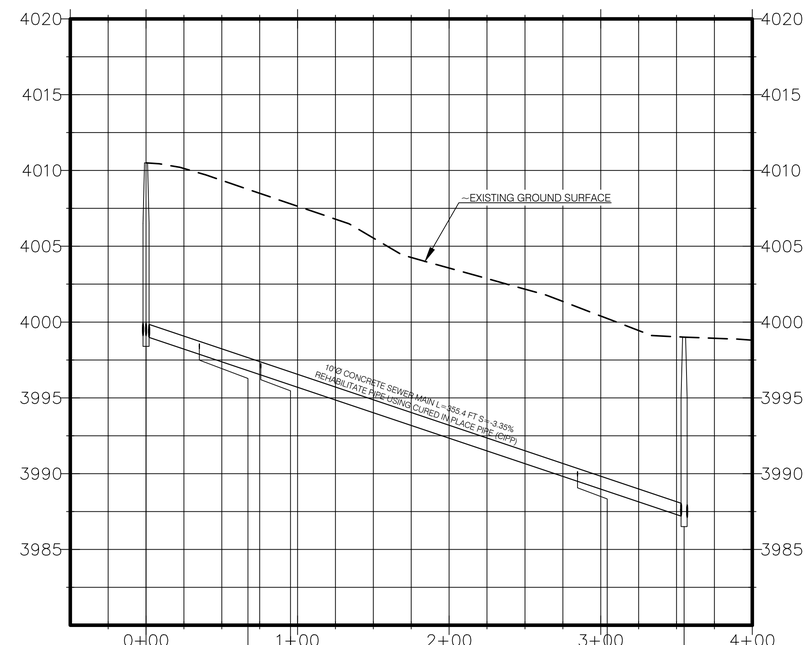

GRAPHIC SCALE

50 0 25 50 100 200

1": 100'
(IN FEET)

PROFILE VIEW

HORIZONTAL SCALE 1"= 80'
VERTICAL SCALE 1"= 8'
VERTICAL EXAGGERATION = 10

NO.	REVISION DESCRIPTION	BY	DATE
1	DRAFT	TL	11/2/16
2	FINAL	TL	10/17/17

PROJECT: #16-09
DESIGNED: TJL
DRAWN: TJL
CHECKED: JRC
APPROVED: JRC
DATE: OCTOBER 2017

City of Helena

MONTANA
RYAN CHRISTOPHER LELAND
15078 PE
LICENSED PROFESSIONAL ENGINEER

CITY OF HELENA ENGINEERING DIVISION
SEWER MAIN REHABILITATIONS
CITY PROJECT #16-09
N. LAMBORN/N SANDERS ST PLAN & PROFILE
STA: 0+00 - 7+56 AND STA: 0+00 - 3+55

SHEET NO.
5
OF 8

H:\ENGINEERING\PROJECT FILES\16 Projects\16-09 2016 Sewer Main Rehabilitations\Drawings\2016 CIPP Sewer Main Rehabilitations FINAL.dwg